REVISIONS

BLK REVISED PER, DEED, SUB-DIV, APP & PLS, C.SH. 77-317 - 77-324
LOT 49 HO.NO. PER APPL. C.SH. 85-363

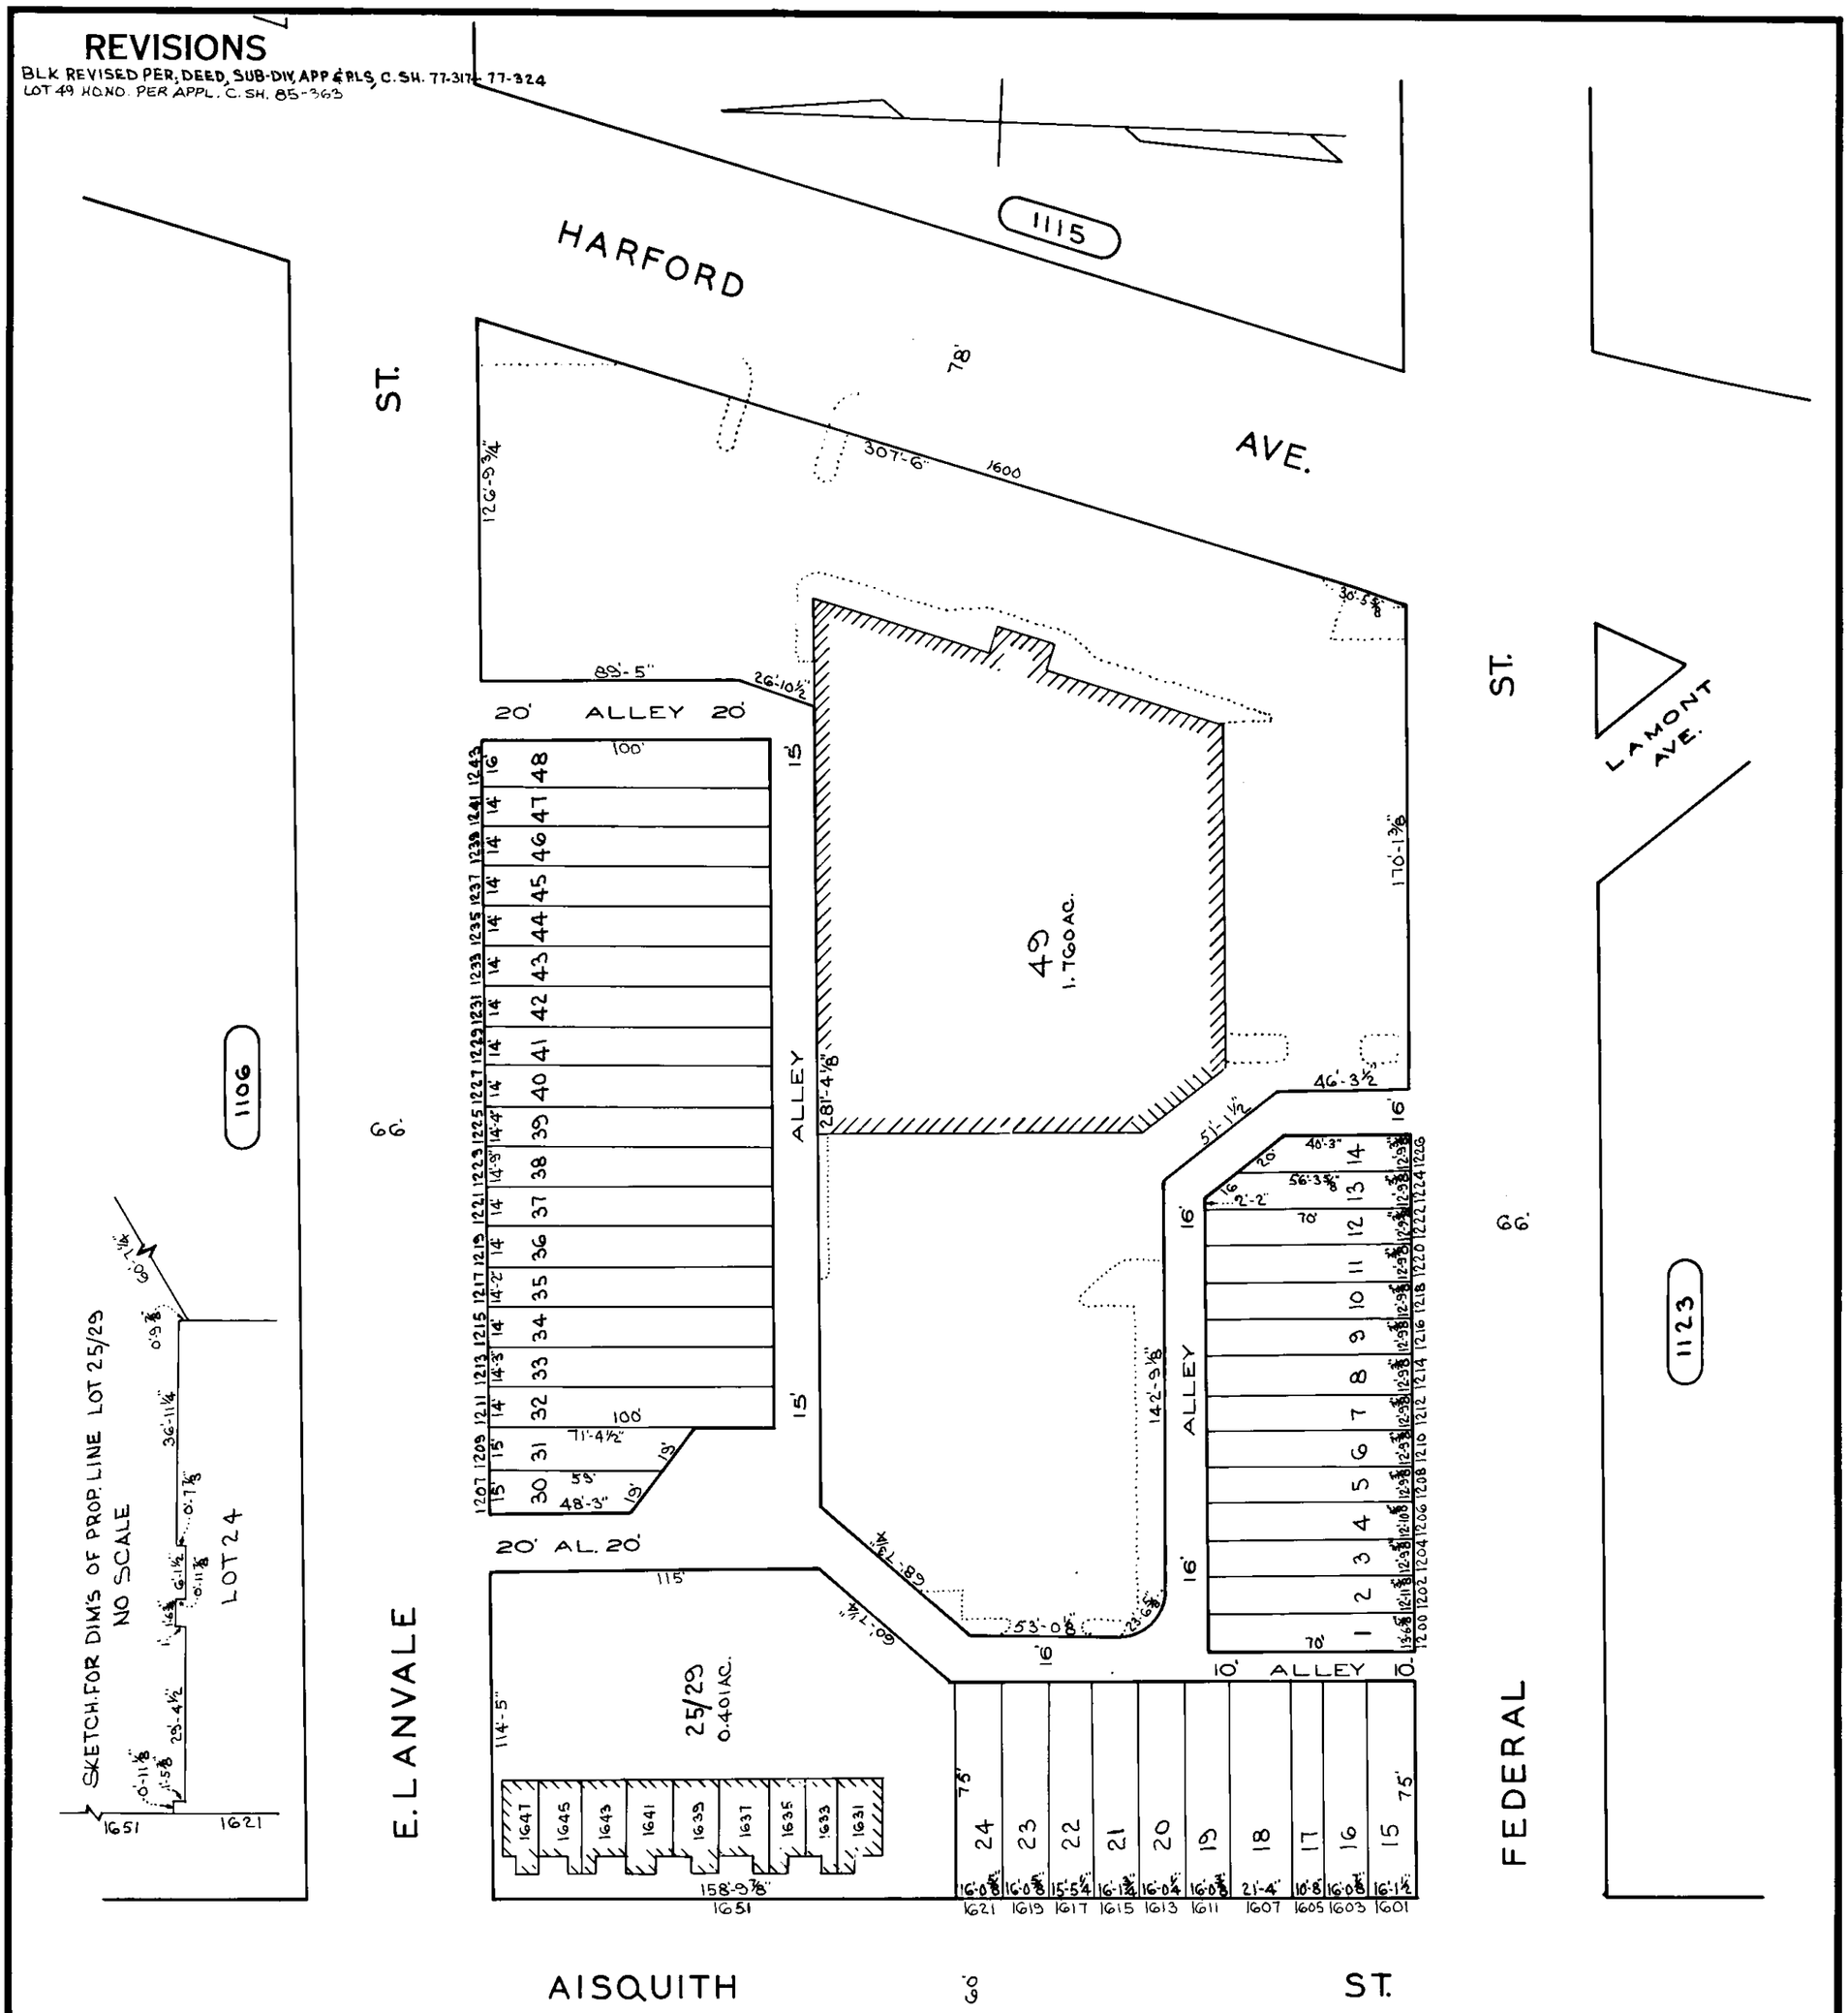

~~NOTE: FOR OLD CONDITIONS SEE SHEET 2.~~

TRACED BY D.G.

LETTERED BY D.G.

CHECKED BY

NOTICE

THIS IS A REAL PROPERTY PLAT AS PROVIDED FOR UNDER ARTICLE 76(d) OF THE CITY CHARTER IT IS COMPILED FROM TITLE AND OTHER SOURCES AND IS NOT AN AUTHENTIC SURVEY.

CITY OF BALTIMORE
DEPARTMENT OF PUBLIC WORKS

PROPERTY LOCATION DIVISION

WARD 9 SECTION 10

BLOCK 1114

SCALE 1" = 50' DATE JULY 1977