REVISIONS
Lots 23D & 23E Cons. App. 845 C.Sh. 999.
Block survey for 1937 (Lee) Ch. Sh. 1068
Lots 23C & 23D/23E Cons'd. Per App. 2659, C.Sh. 5743.

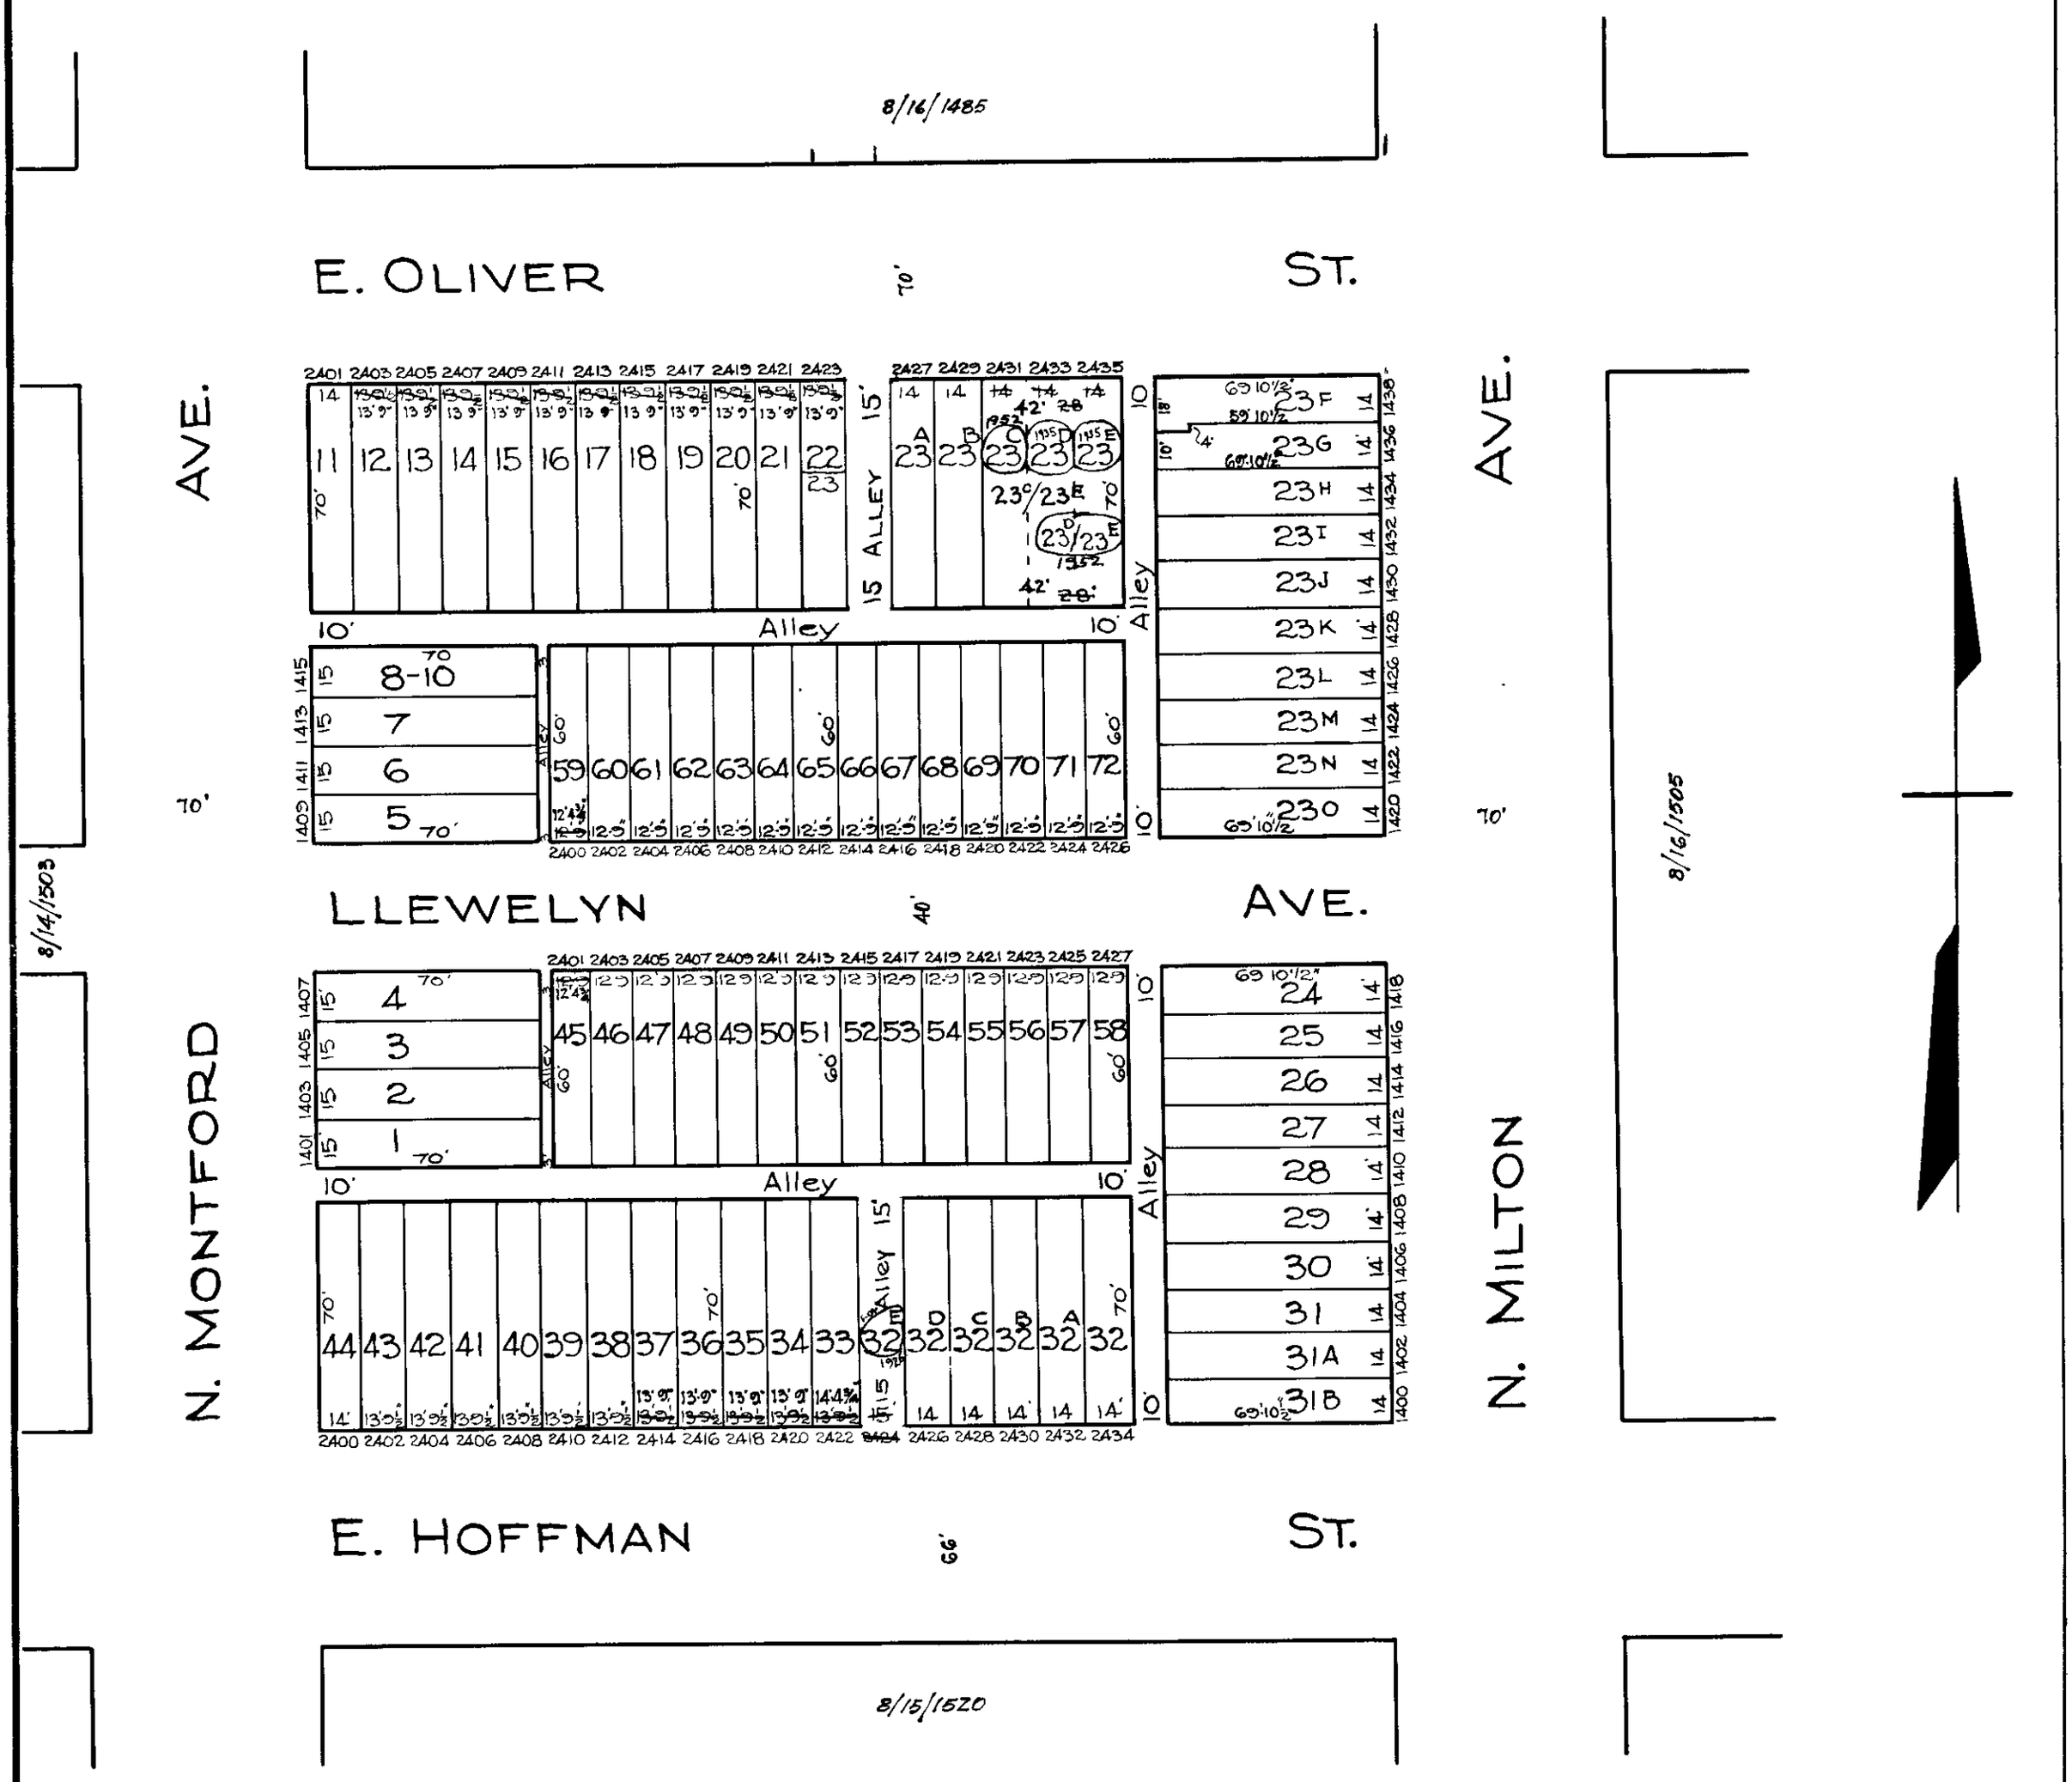

TRACED BY R. LITZ
LETTERED BY Jos. J. Rokosky
CHECKED BY R. LITZ
J.J.R. - BAIN

NOTICE

THIS IS A REAL PROPERTY PLAT AS PROVIDED FOR UNDER ARTICLE 76(1) OF THE CITY CHARTER IT IS COMPILED FROM TITLE AND OTHER SOURCES AND IS NOT AN AUTHENTIC SURVEY

CITY OF BALTIMORE
DEPARTMENT OF PUBLIC WORKS
BUREAU OF PLANS & SURVEYS
PROPERTY LOCATION DIVISION

WARD 8 SECTION 16
BLOCK 1504

SCALE 1 INCH = 50 FT DATE April 1929