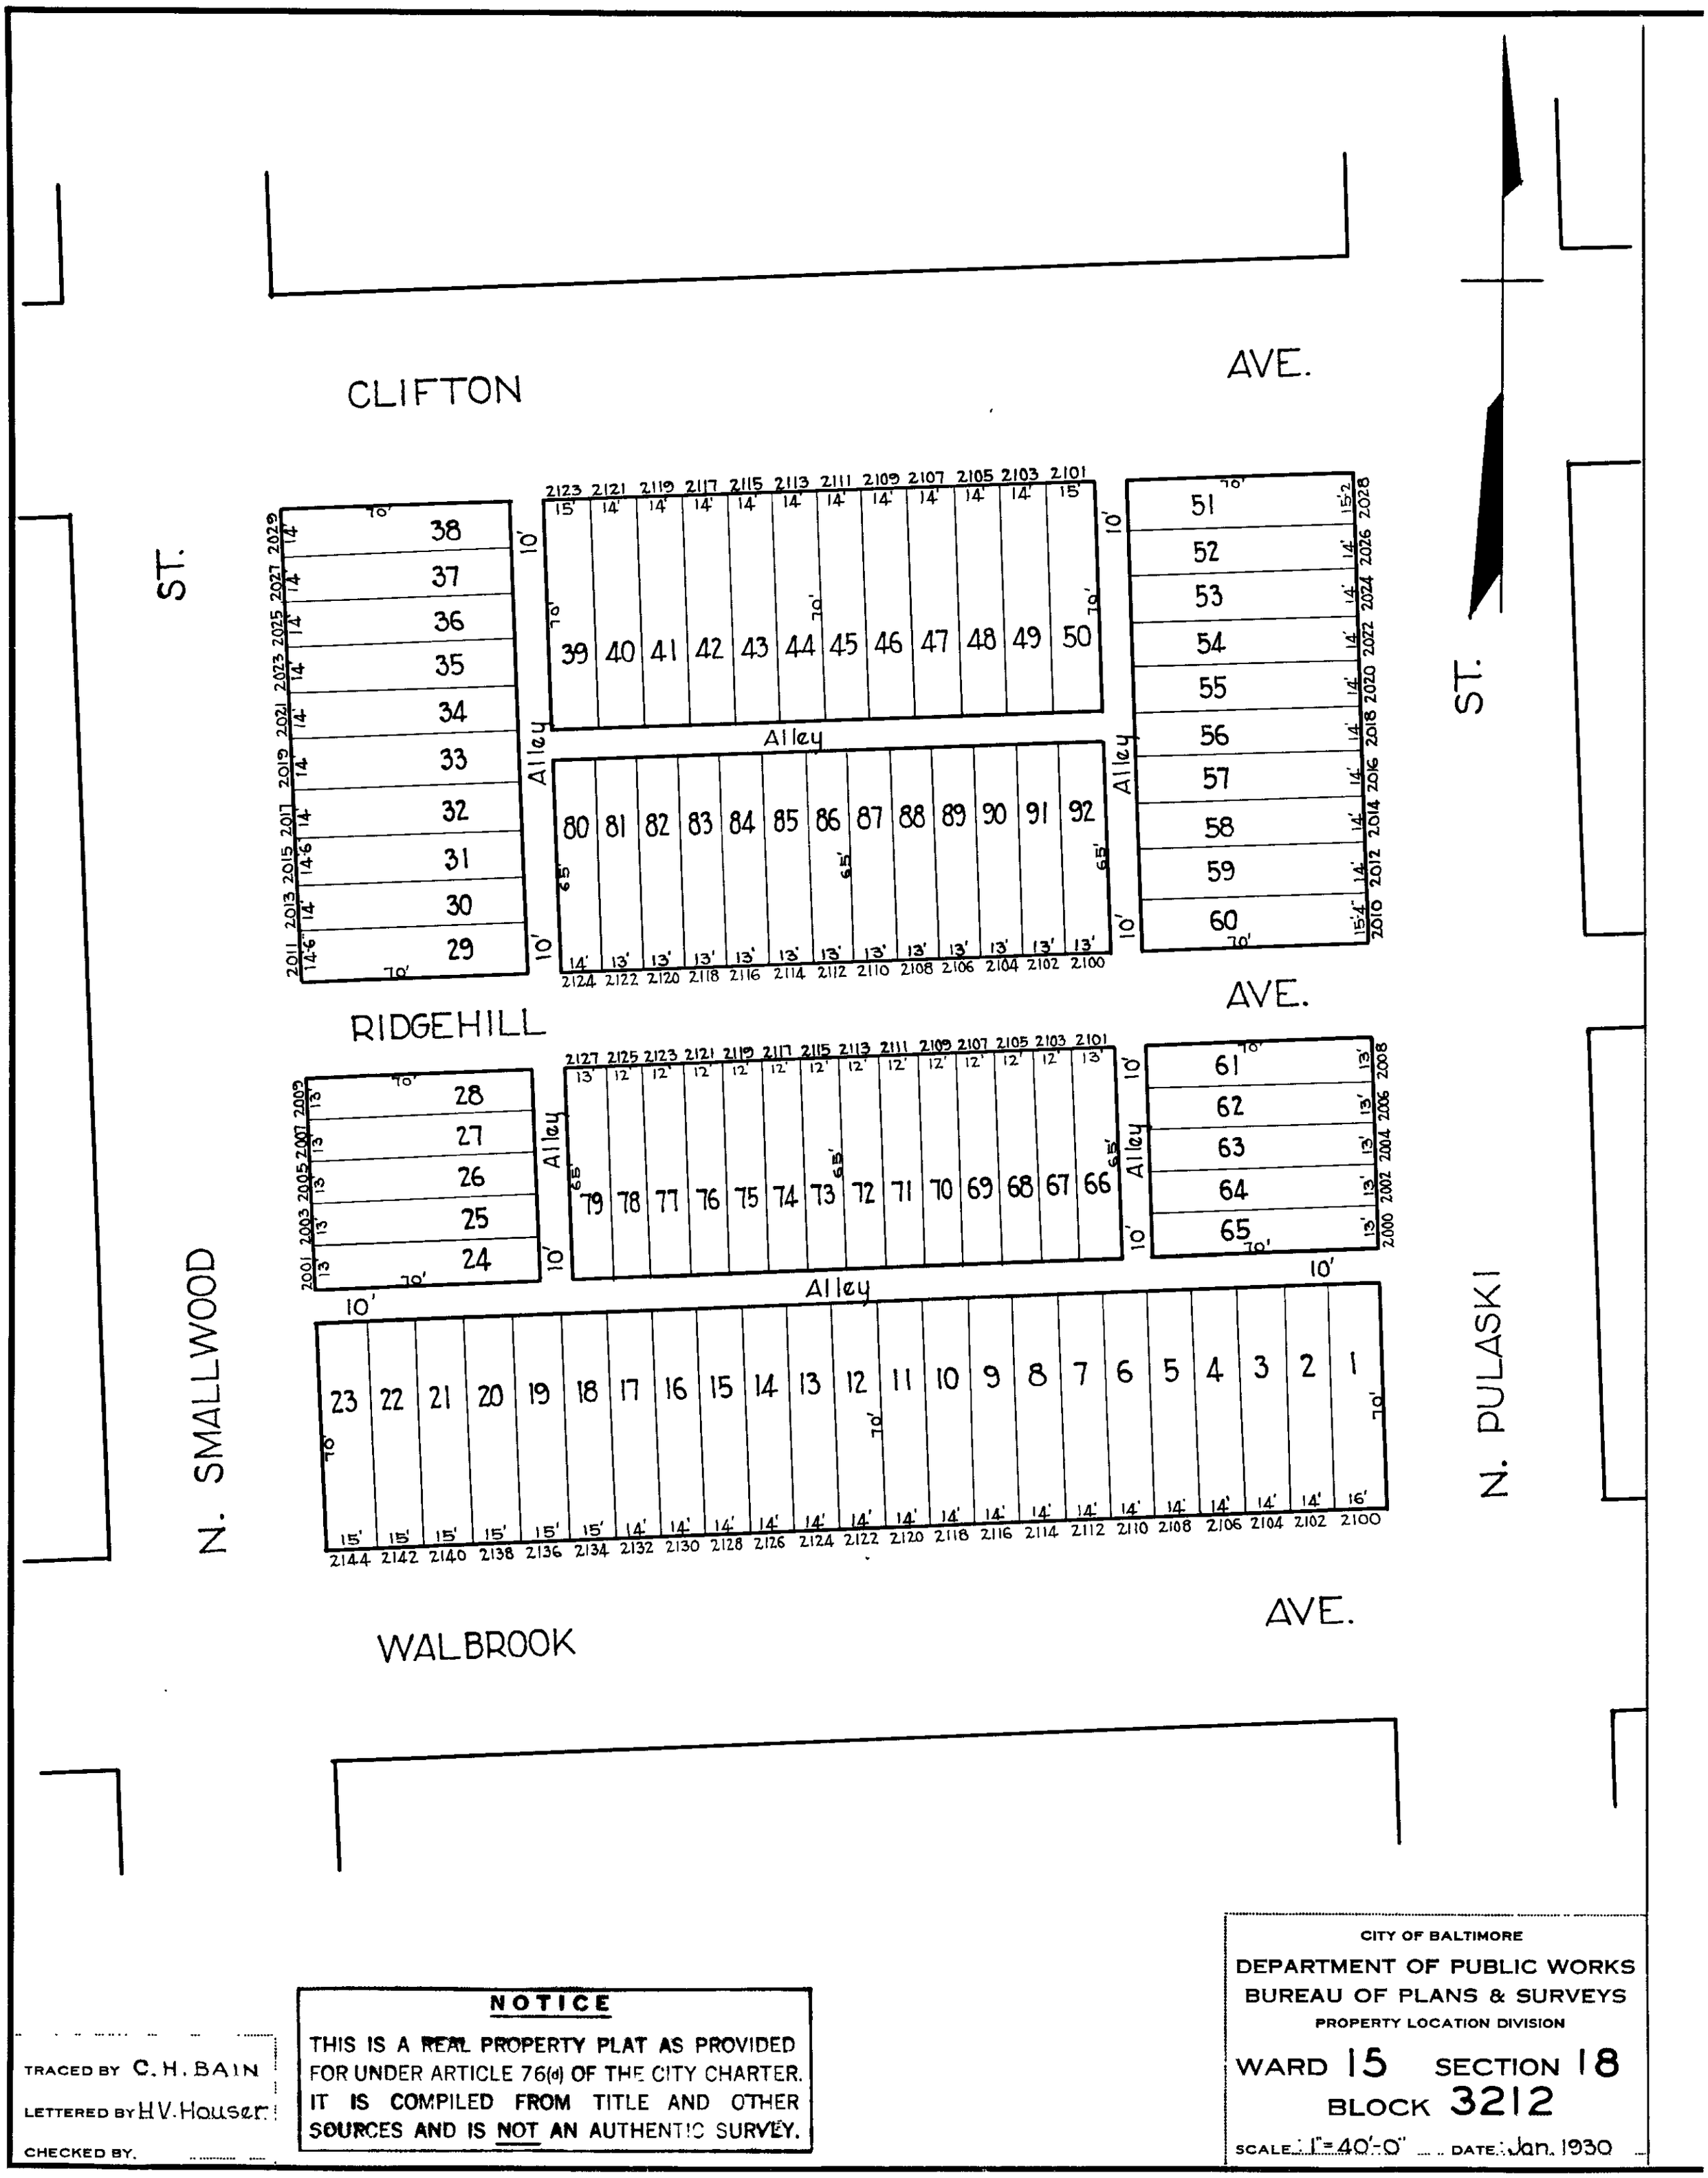
CLIFTON AVE.
RIDGEHILL AVE.
WALBROOK AVE.
N. SMALLWOOD ST.
N. PULASKI ST.
Alley
NOTICE
THIS IS A REAL PROPERTY PLAT AS PROVIDED FOR UNDER ARTICLE 76(d) OF THE CITY CHARTER. IT IS COMPILED FROM TITLE AND OTHER SOURCES AND IS NOT AN AUTHENTIC SURVEY.
TRACED BY C. H. BAIN
LETTERED BY H. V. Houser
CHECKED BY
CITY OF BALTIMORE
DEPARTMENT OF PUBLIC WORKS
BUREAU OF PLANS & SURVEYS
PROPERTY LOCATION DIVISION
WARD 15 SECTION 18
BLOCK 3212
SCALE: 1" = 40'-0"
DATE: Jan. 1930