REVISIONS
Ho No changed on Lot 36 & removed from Lot 37 per PS C Sh 3472A
Lots 37, 38, & 40 Cons'd. Per App. 1614 C. Sh. 4204.

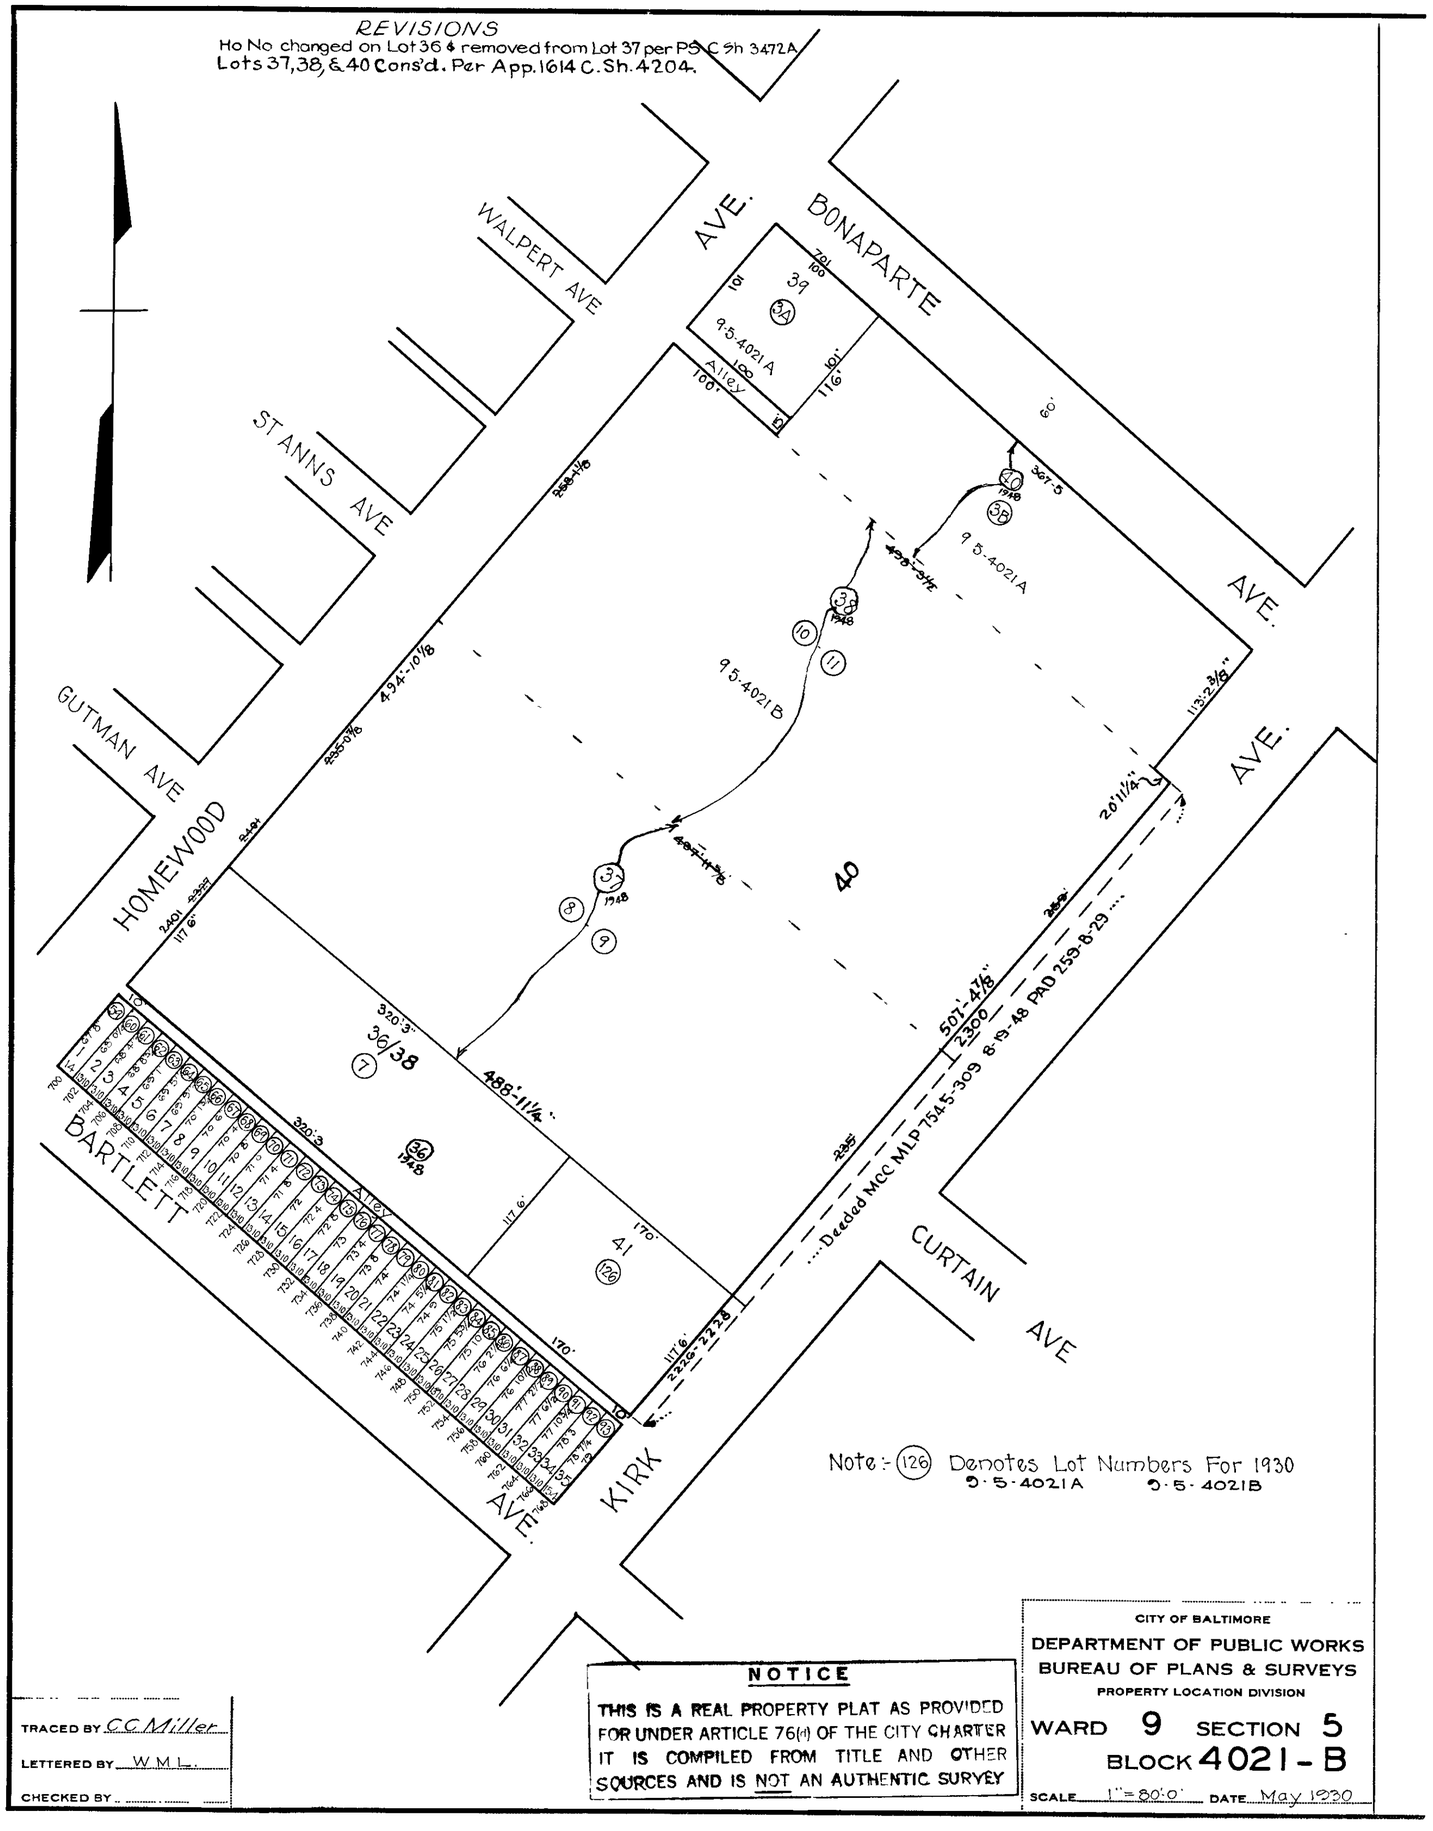

NOTICE

THIS IS A REAL PROPERTY PLAT AS PROVIDED FOR UNDER ARTICLE 76(H) OF THE CITY CHARTER IT IS COMPILED FROM TITLE AND OTHER SOURCES AND IS NOT AN AUTHENTIC SURVEY

CITY OF BALTIMORE
DEPARTMENT OF PUBLIC WORKS
BUREAU OF PLANS & SURVEYS
PROPERTY LOCATION DIVISION

WARD 9 SECTION 5
BLOCK 4021 - B

SCALE 1" = 80'-0" DATE May 1930

TRACED BY C.C. Miller
LETTERED BY W.M.L.
CHECKED BY