÷ REVISIONS ÷

Con'd. of blocks 1/2 & 10 For 1937 Sh No. 1162
Lot, 75/76 per App. 2097, 9-8-36. C Sh. 1268
" 83 " " 562 2-23-37 " 1316.
Lots 80 & 81, Cons'd. Per App 2206, C. Sh. 2287.
Lots 75/76 to 83/84 St. Name Change C. Sh. 3170
Lots 77 to 79 Cons'd. Per App C. Sh. 9467
Lot 80/82 Cons'd Per O.O. C.Sh. 9571
Lots 1 thru 9 per Deed Ch. Sh. 83-388

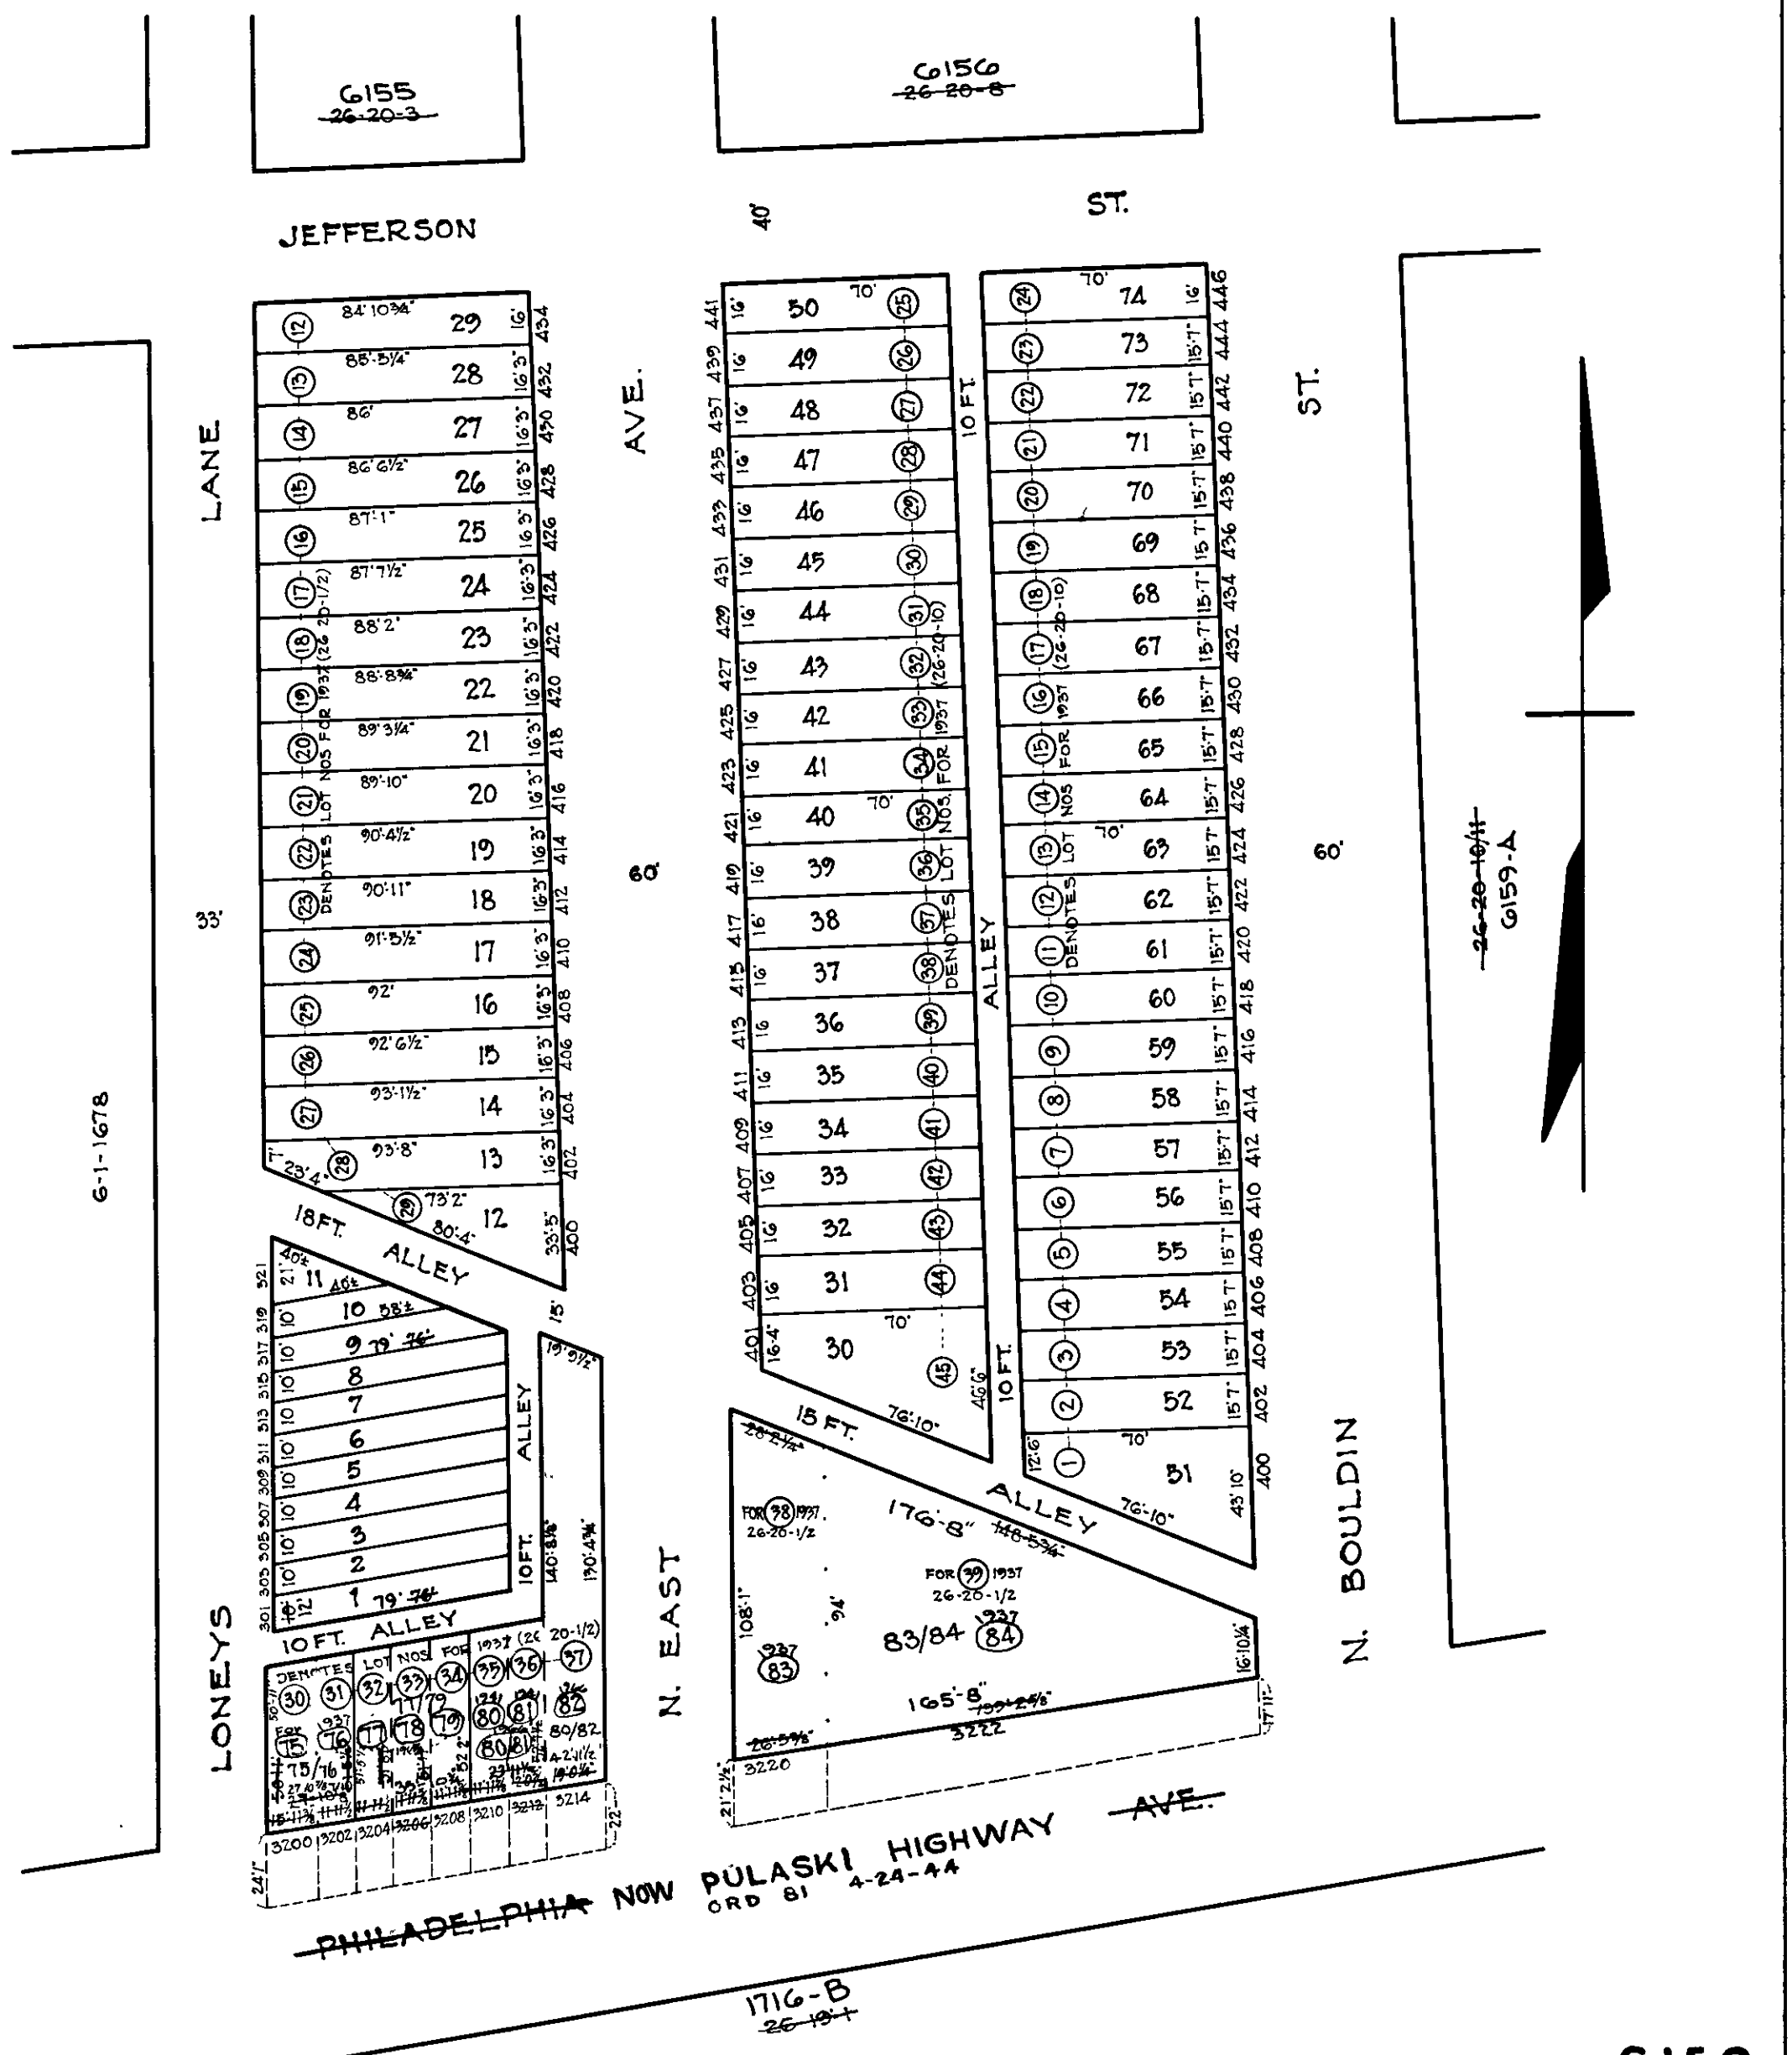

NOTICE

THIS IS A REAL PROPERTY PLAT AS PROVIDED FOR UNDER ARTICLE 76(3) OF THE CITY CHARTER IT IS COMPILED FROM TITLE AND OTHER SOURCES AND IS NOT AN AUTHENTIC SURVEY

NOTE ÷ BLOCK 26-20-1/2 FOR 1941.

"Block 26-20-10 Absorbed In 26-20-1/2 for 1938"

TRACED BY Geo. J. Moorehead

LETTERED BY Geo J. Moorehead

CHECKED BY

6159

CITY OF BALTIMORE
DEPARTMENT OF PUBLIC WORKS
BUREAU OF PLANS & SURVEYS
PROPERTY LOCATION DIVISION

WARD 26 SECTION 20
BLOCK 6159

SCALE 1" = 50'-0" DATE May, 1936